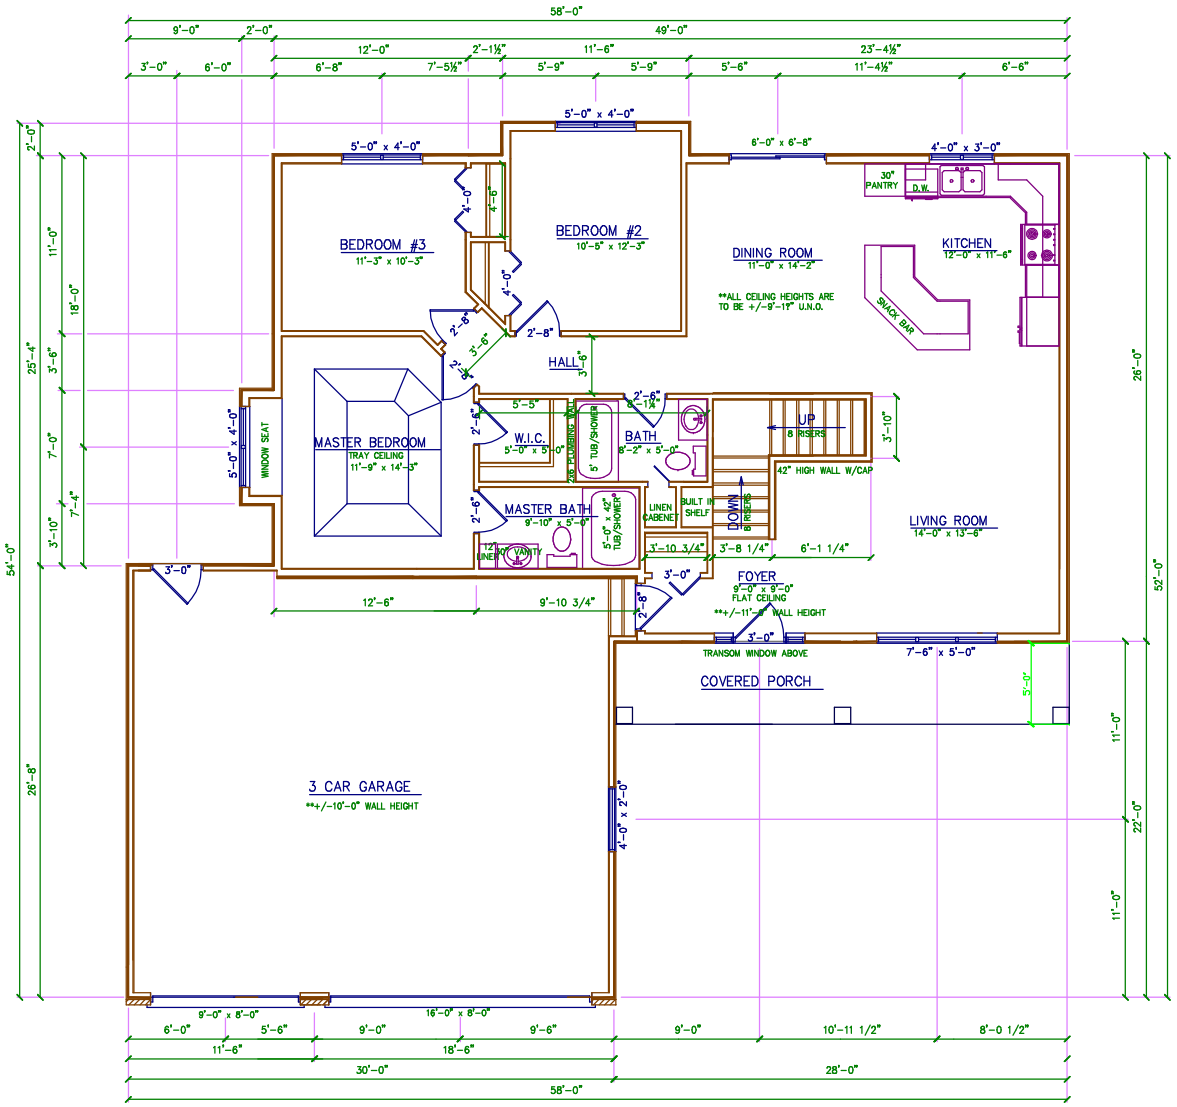

FLOOR PLAN
SCALE: 1/4" = 1'-0"

DISCLAIMER OF WARRANTIES:
PLANS FURNISHED BY RIVERSIDE WERE PREPARED BY DRAFTSMEN WHO ARE NOT QUALIFIED AS PROFESSIONAL ARCHITECTS OR ENGINEERS. RIVERSIDE EXPRESSLY DISCLAIMS ANY QUALITY FOR PROVIDE OR PROVIDE PLANS, OR OF SUCH PLANS THEMSELVES. THE PLANS ARE NOT TO BE USED AS ARCHITECTURAL OR ENGINEERING RESPONSIBILITY FOR THE USAGE OF CORRECT STRUCTURAL MATERIALS, SPANS, LOAD BEARING AND CONSTRUCTION METHODS ARE THE RESPONSIBILITY OF THE BUILDER, OWNER, OR THE USER OF THESE PLANS.

FLOOR PLAN

RHR CONSTRUCTION

ASHTON

SCALE: 1/4"=1'-0"
DATE: 5-8-2007

SQ. FOOTAGE: 1424

DRAWN BY: D.M.M.

RIVERSIDE BUILDING CENTER
1015 S Main Ave.
Lisbon, ND 58054
(701)683-4472 or 800-499-4472
BUILDING FOR A BETTER TOMORROW

SHEET: #2 OF 3