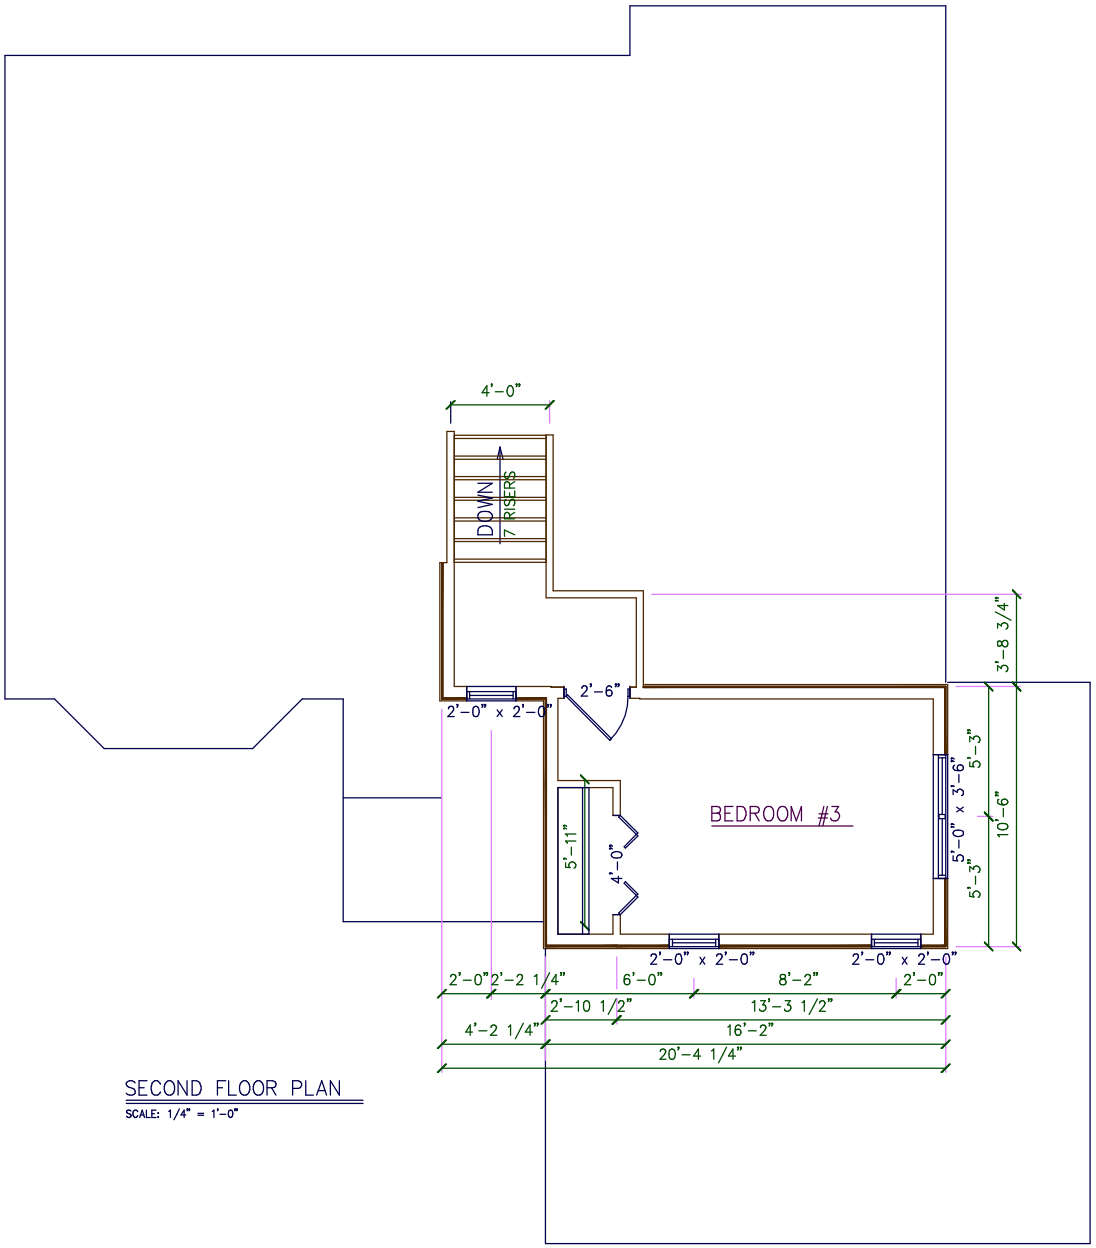

SECOND FLOOR PLAN

SCALE: 1/4" = 1'-0"

DISCLAIMER OF WARRANTIES

PLANS FURNISHED BY RIVERSIDE WERE PREPARED BY DRAFTSMEN WHO ARE NOT QUALIFIED AS PROFESSIONAL ARCHITECTS OR ENGINEERS. RIVERSIDE EXPRESSLY DISCLAIMS ANY AND ALL LIABILITY FOR THE USE OF THESE PLANS. THE USE OF THESE PLANS ARE AT THE SOLE RISK OF THE USER AND ARE FURNISHED WITHOUT ANY WARRANTY. RESPONSIBILITY FOR THE USAGE OF CORRECT STRUCTURAL MATERIALS, SPANS, LOAD BEARING AND CONSTRUCTION METHODS ARE THE RESPONSIBILITY OF THE BUILDER, OWNER, OR THE USER OF THESE PLANS.

SECOND FLOOR PLAN

RHR CONSTRUCTION

NOTTINGHAM STANDARD
3-BEDROOM

SCALE: 1/4"=1'-0"
DATE: 7-21-2009

SQ. FOOTAGE: 233

DRAWN BY: D.M.M.

RIVERSIDE BUILDING CENTER
1015 S Main Ave.
Lisbon, ND 58054
(701)683-4472 or 800-499-4472
BUILDING FOR A BETTER TOMORROW

SHEET: #4 OF 5