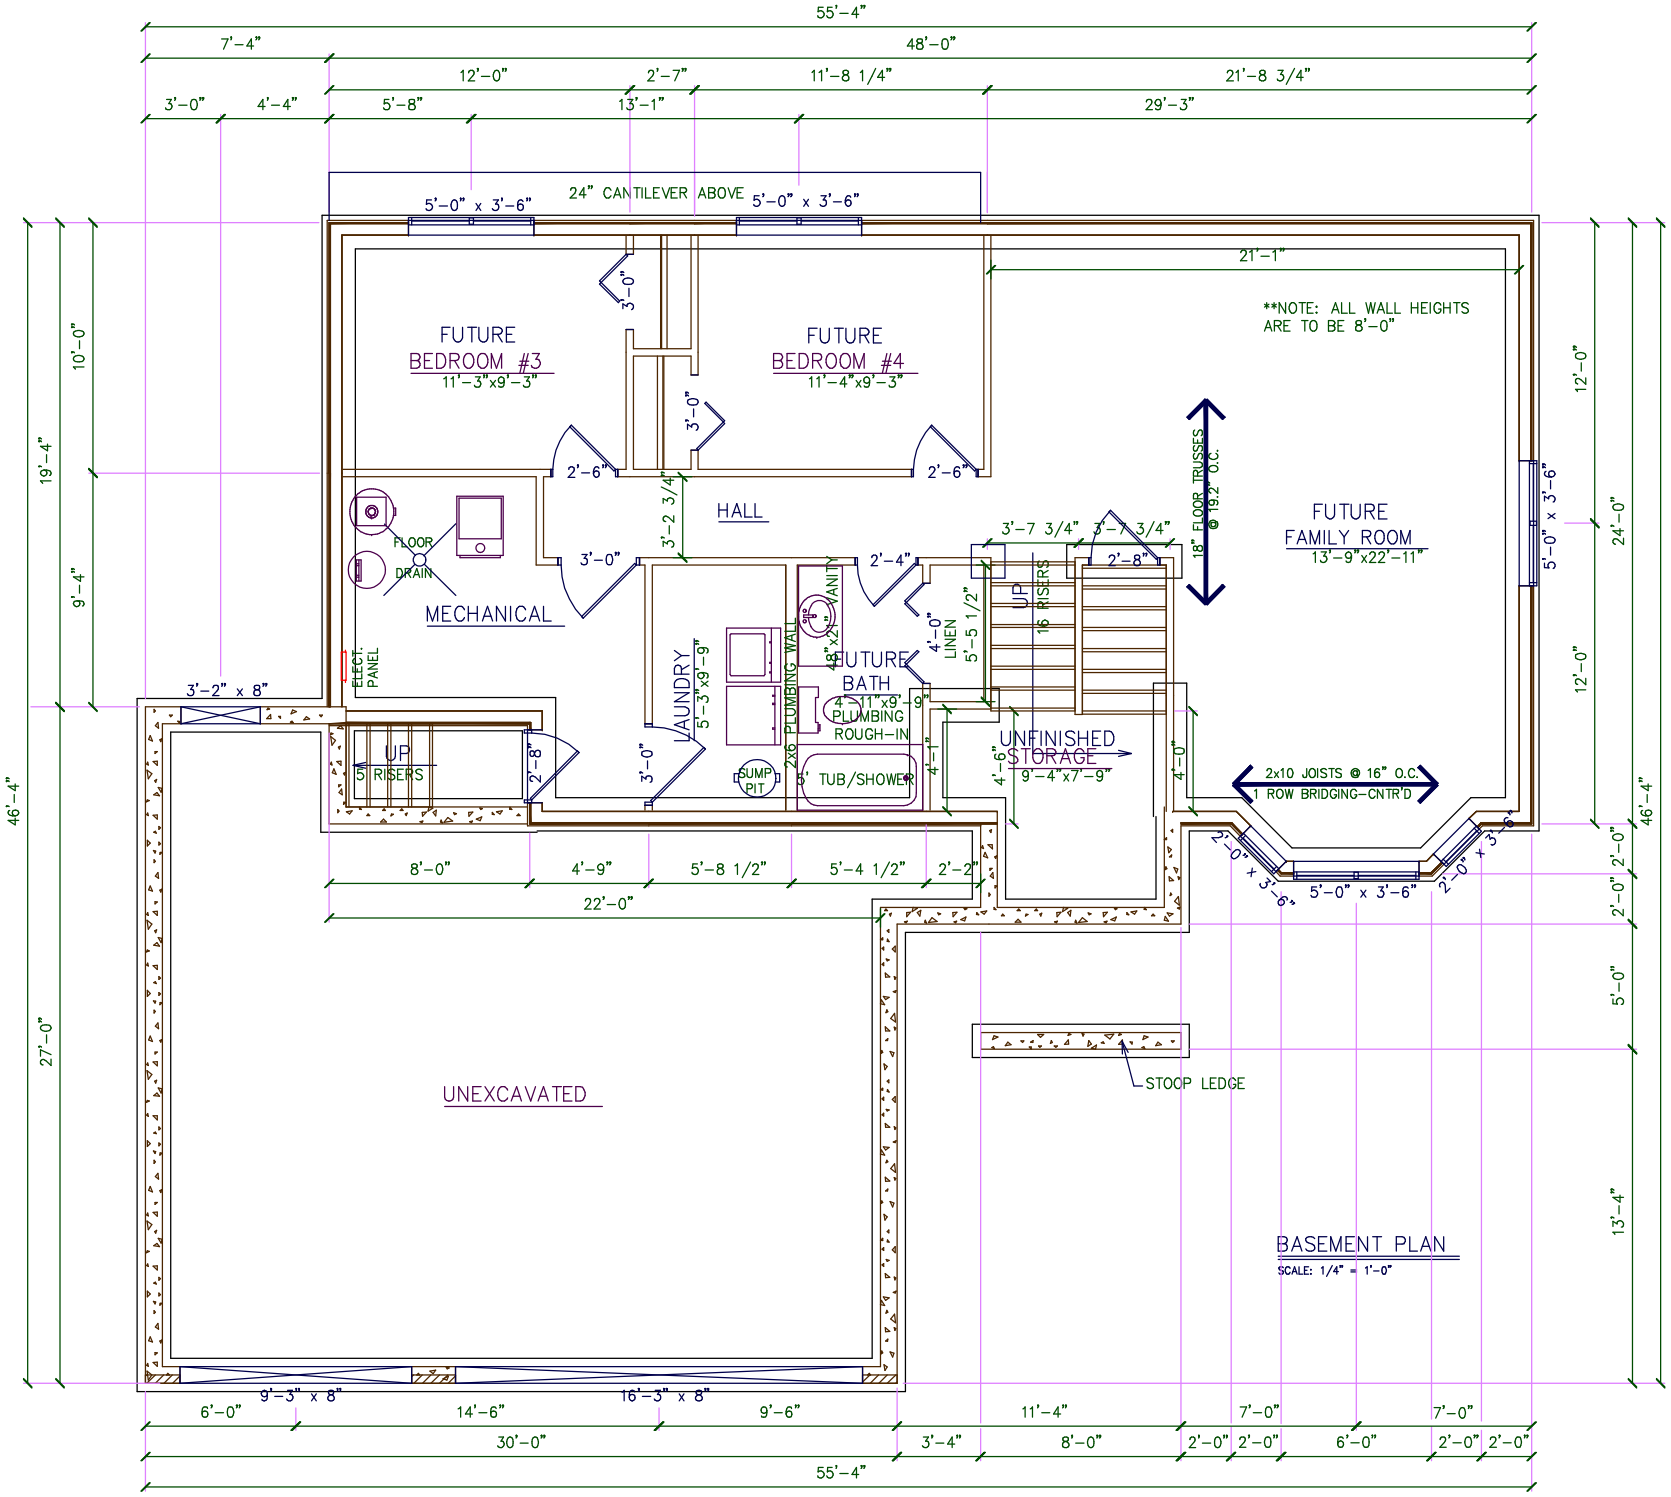

BASEMENT PLAN

SCALE: 1/4" = 1'-0"

DISCLAIMER OF WARRANTIES

PLANS FURNISHED BY RIVERSIDE WERE PREPARED BY DRAFTSMEN WHO ARE NOT QUALIFIED AS PROFESSIONAL ARCHITECTS OR ENGINEERS. RIVERSIDE EXPRESSLY DISCLAIMS ANY WARRANTIES REGARDING THE PLANS. ALL DIMENSIONS AND PLANS ARE AT THE SOLE RISK OF THE USER AND ARE FURNISHED WITHOUT ANY WARRANTY. RESPONSIBILITY FOR THE USAGE OF CORRECT STRUCTURAL MATERIALS, SPANS, LOAD BEARING WALLS, CONSTRUCTION METHODS ARE THE RESPONSIBILITY OF THE BUILDER, OWNER, OR THE USER OF THESE PLANS.

BASEMENT PLAN

RHR CONSTRUCTION

3204 WILLOW LANE
MINOT, ND

SCALE: 1/4"=1'-0"
DATE: 7-24-2008

SQ. FOOTAGE: 1168

DRAWN BY: D.M.M.

RIVERSIDE BUILDING CENTER
1015 S Main Ave.
Lisbon, ND 58054
(701)683-4472 or 800-499-4472
BUILDING FOR A BETTER TOMORROW

SHEET: #4 OF 4