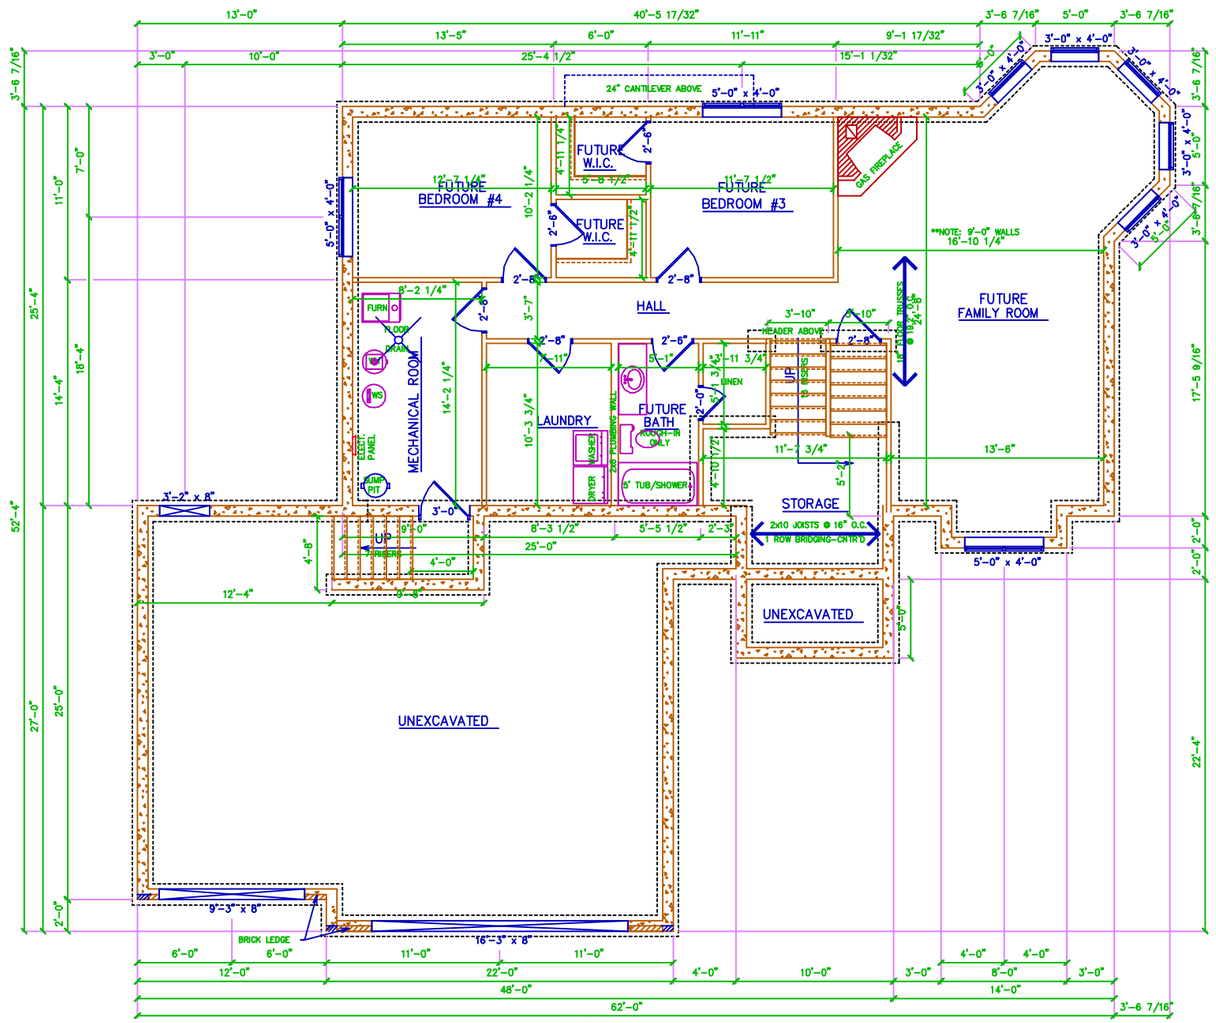

BASEMENT PLAN
SCALE: 1/4" = 1'-0"

DISCLAIMER OF WARRANTIES

PLANS FURNISHED BY RIVERSIDE NEW PROVIDED BY DRAFTSMEN WHO ARE NOT LICENSED AT PROFESSIONAL ARCHITECTS OR ENGINEERS. THEREFORE PLANS ARE DESIGNED AS PROFESSIONAL ARCHITECTS OR ENGINEERS. THE USER OF THESE PLANS THE SOLE RISK OF THE USER AND ARE FURNISHED WITHOUT ANY WARRANTY, EXPRESSED OR IMPLIED. THE ENGINEERING, ARCHITECTURAL, STRUCTURAL, ELECTRICAL, PLUMBING, HEATING AND CONSTRUCTION METHODS ARE THE RESPONSIBILITY OF THE BUILDER, OWNER, OR THE USER OF THESE PLANS.

BASEMENT PLAN

RHR CONSTRUCTION

DUBLIN 3BR

SCALE: 1/4"=1'-0"
DATE: 5-6-2008

SQ. FOOTAGE: 1384

DRAWN BY: D.M.M.

RIVERSIDE BUILDING CENTER
1015 S Main Ave.
Lisbon, ND 58054
(701)683-4472 or 800-499-4472
BUILDING FOR A BETTER TOMORROW

SHEET: #3 OF 3

PDF created with pdfFactory trial version www.pdffactory.com